ACADEMIA

= 13 amp

= ISDN line

= exchange line

h1 = height 2.30

h2 = height 1.85

h3 = height 2.29

h4 = height 1.63

h5 = height

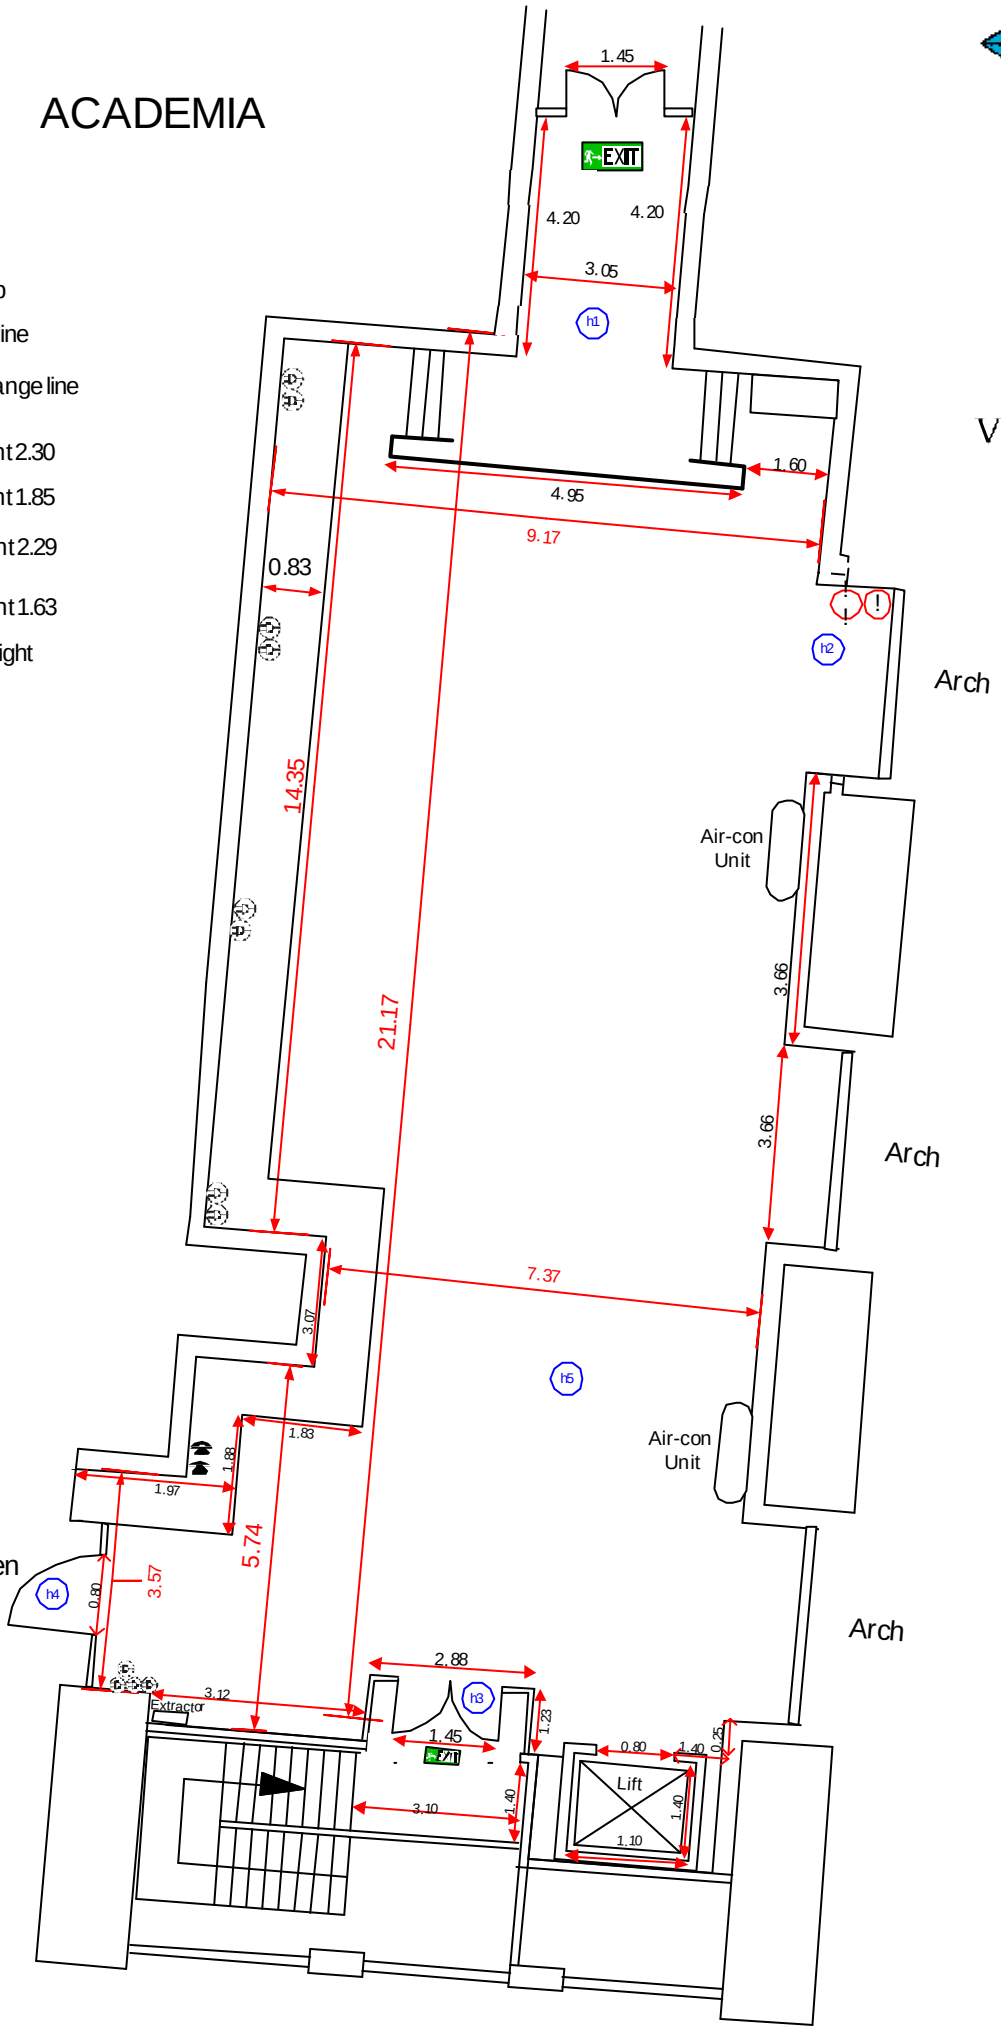

VINOPOLIS
CITY OF WINE